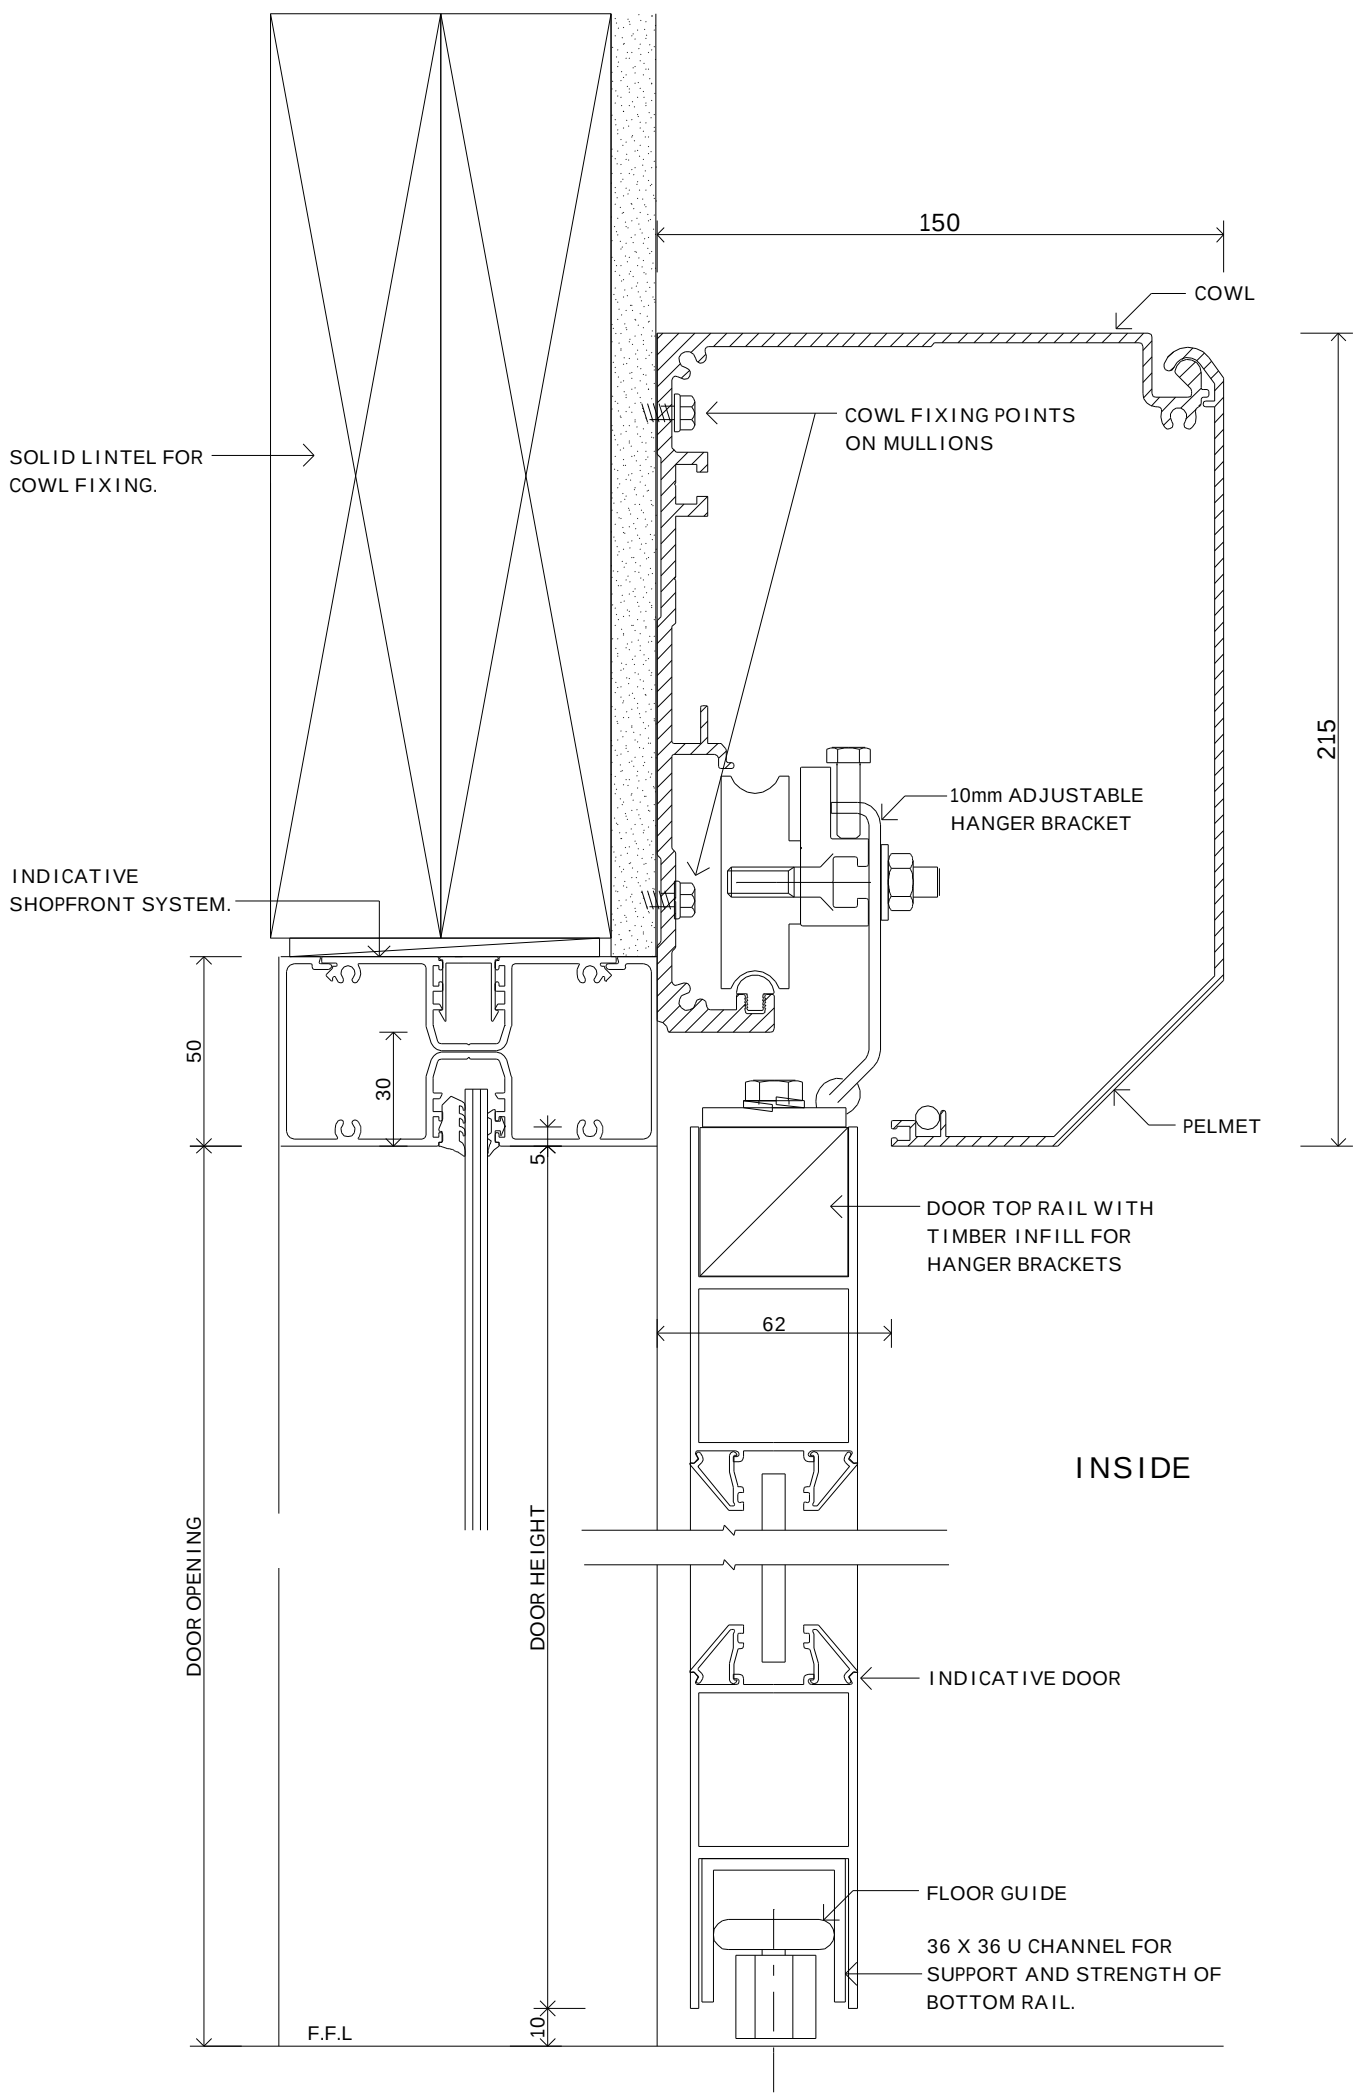

4

ALUMINIUM DOORS IN SHOP FRONT WINDOW TIMBER FIXING

HORIZON
Automatic Sliding Doors