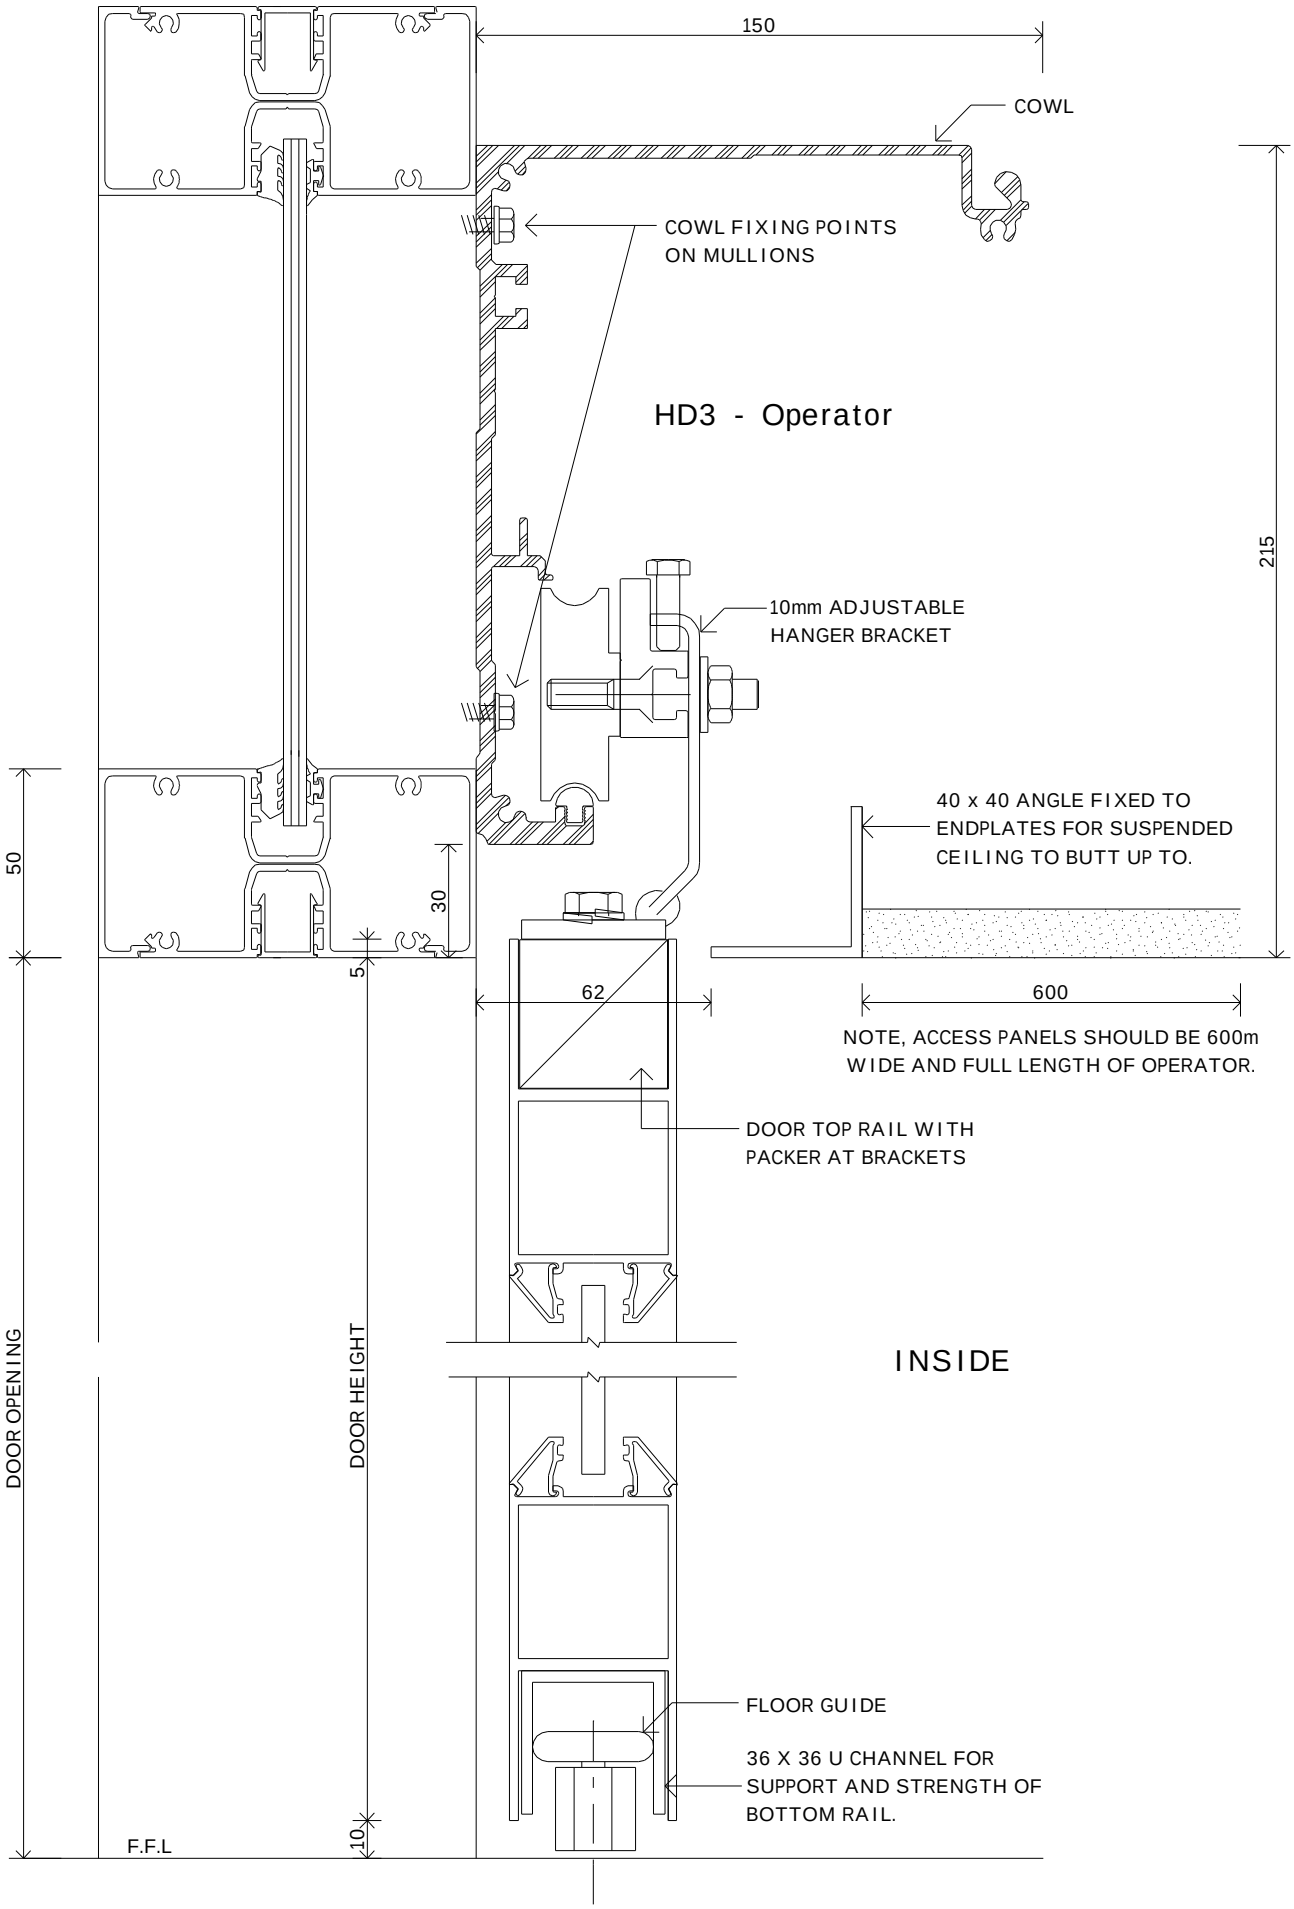


11

# HD - VERTICAL SECTION, FRAMED DOORS COWL AT HEAD MOUNTED IN CEILING

SCALE 1:2

MARCH 2006